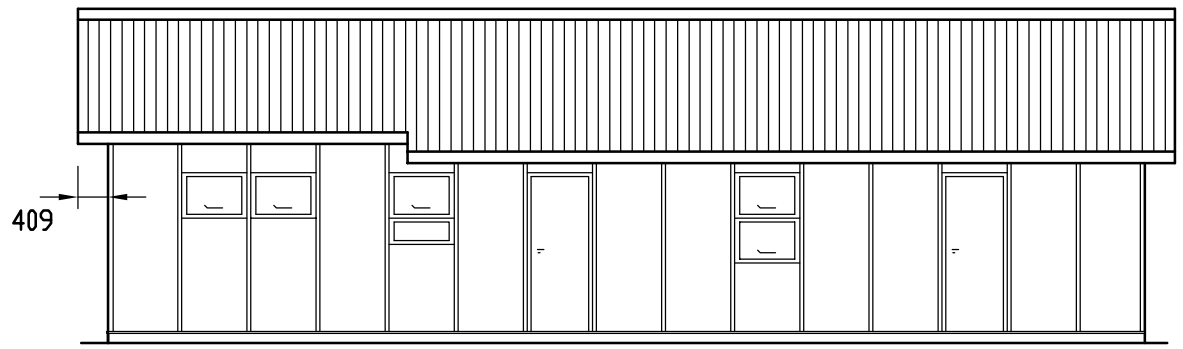

FRONT ELEVATION

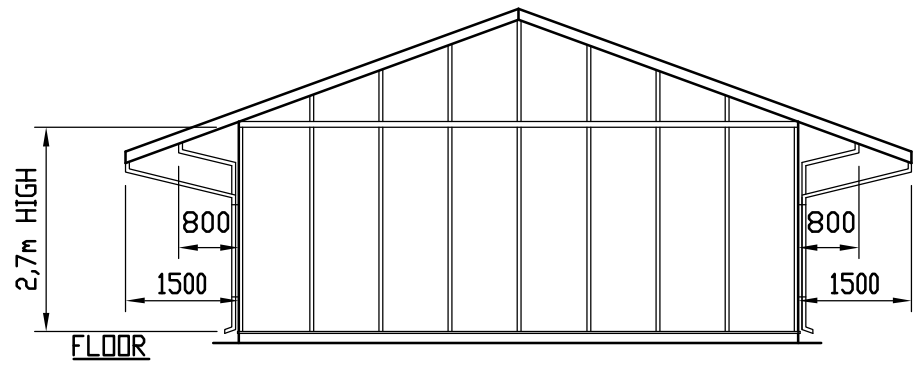

LEFT ELEVATION

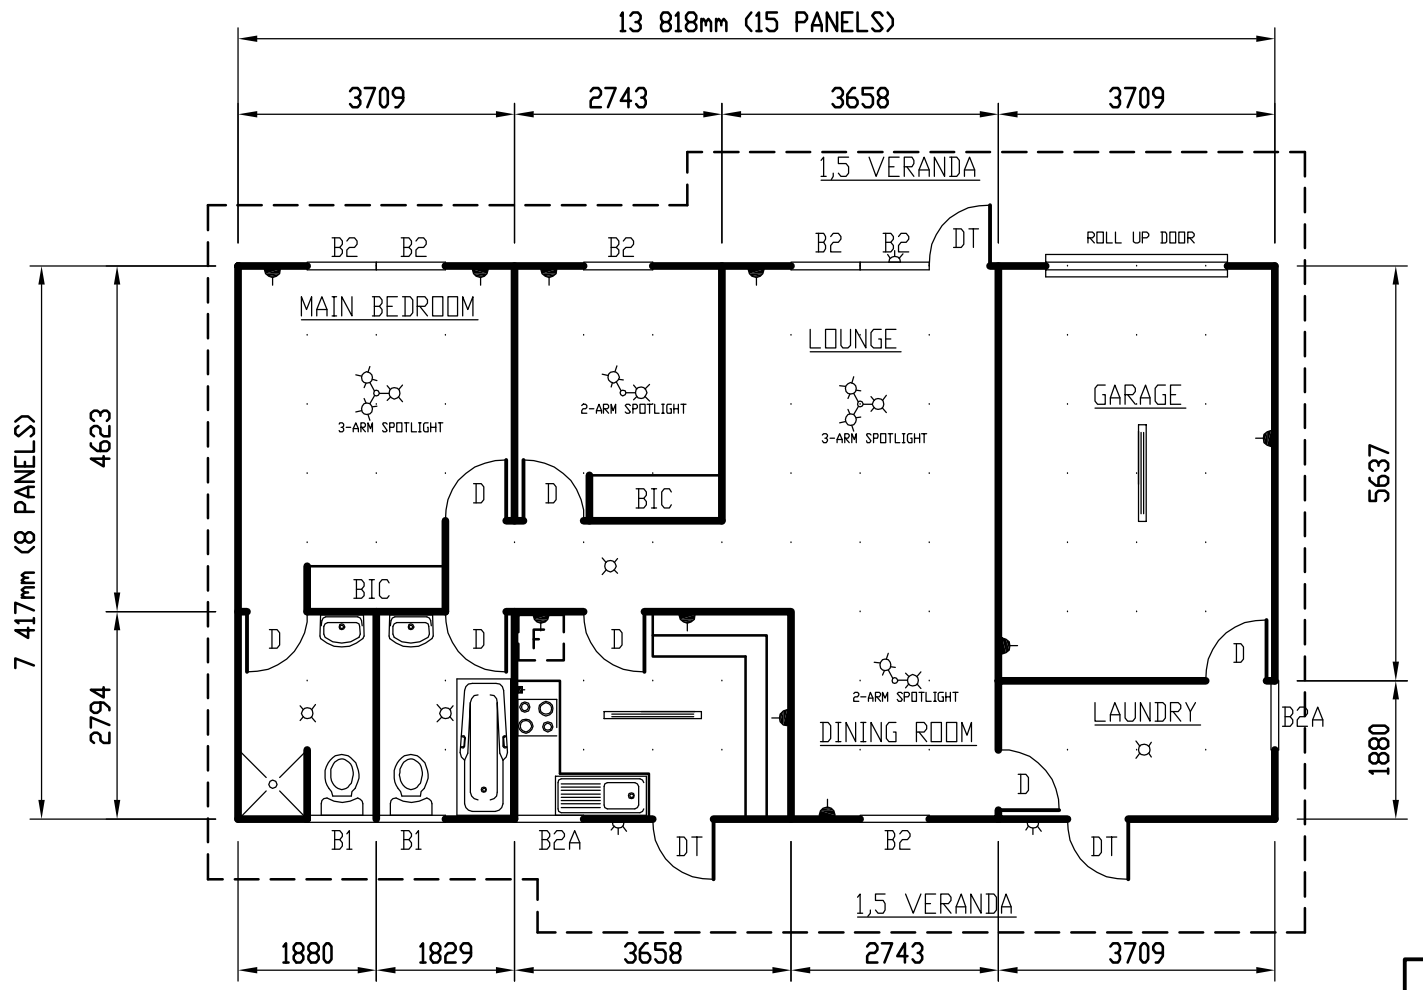

PLAN
102m²

	FABRICATED STEEL MFG CO. (PTY) LTD.			
	FSM MODULAR BUILDING SYSTEM 2 BEDROOM HOUSE 7,4 x 13,8 x (2,7m) HIGH PLAN			A3-16730
SCALE 1 : 100	JOB T	DATE 07-04-2005	DRAWN S.M.	REF