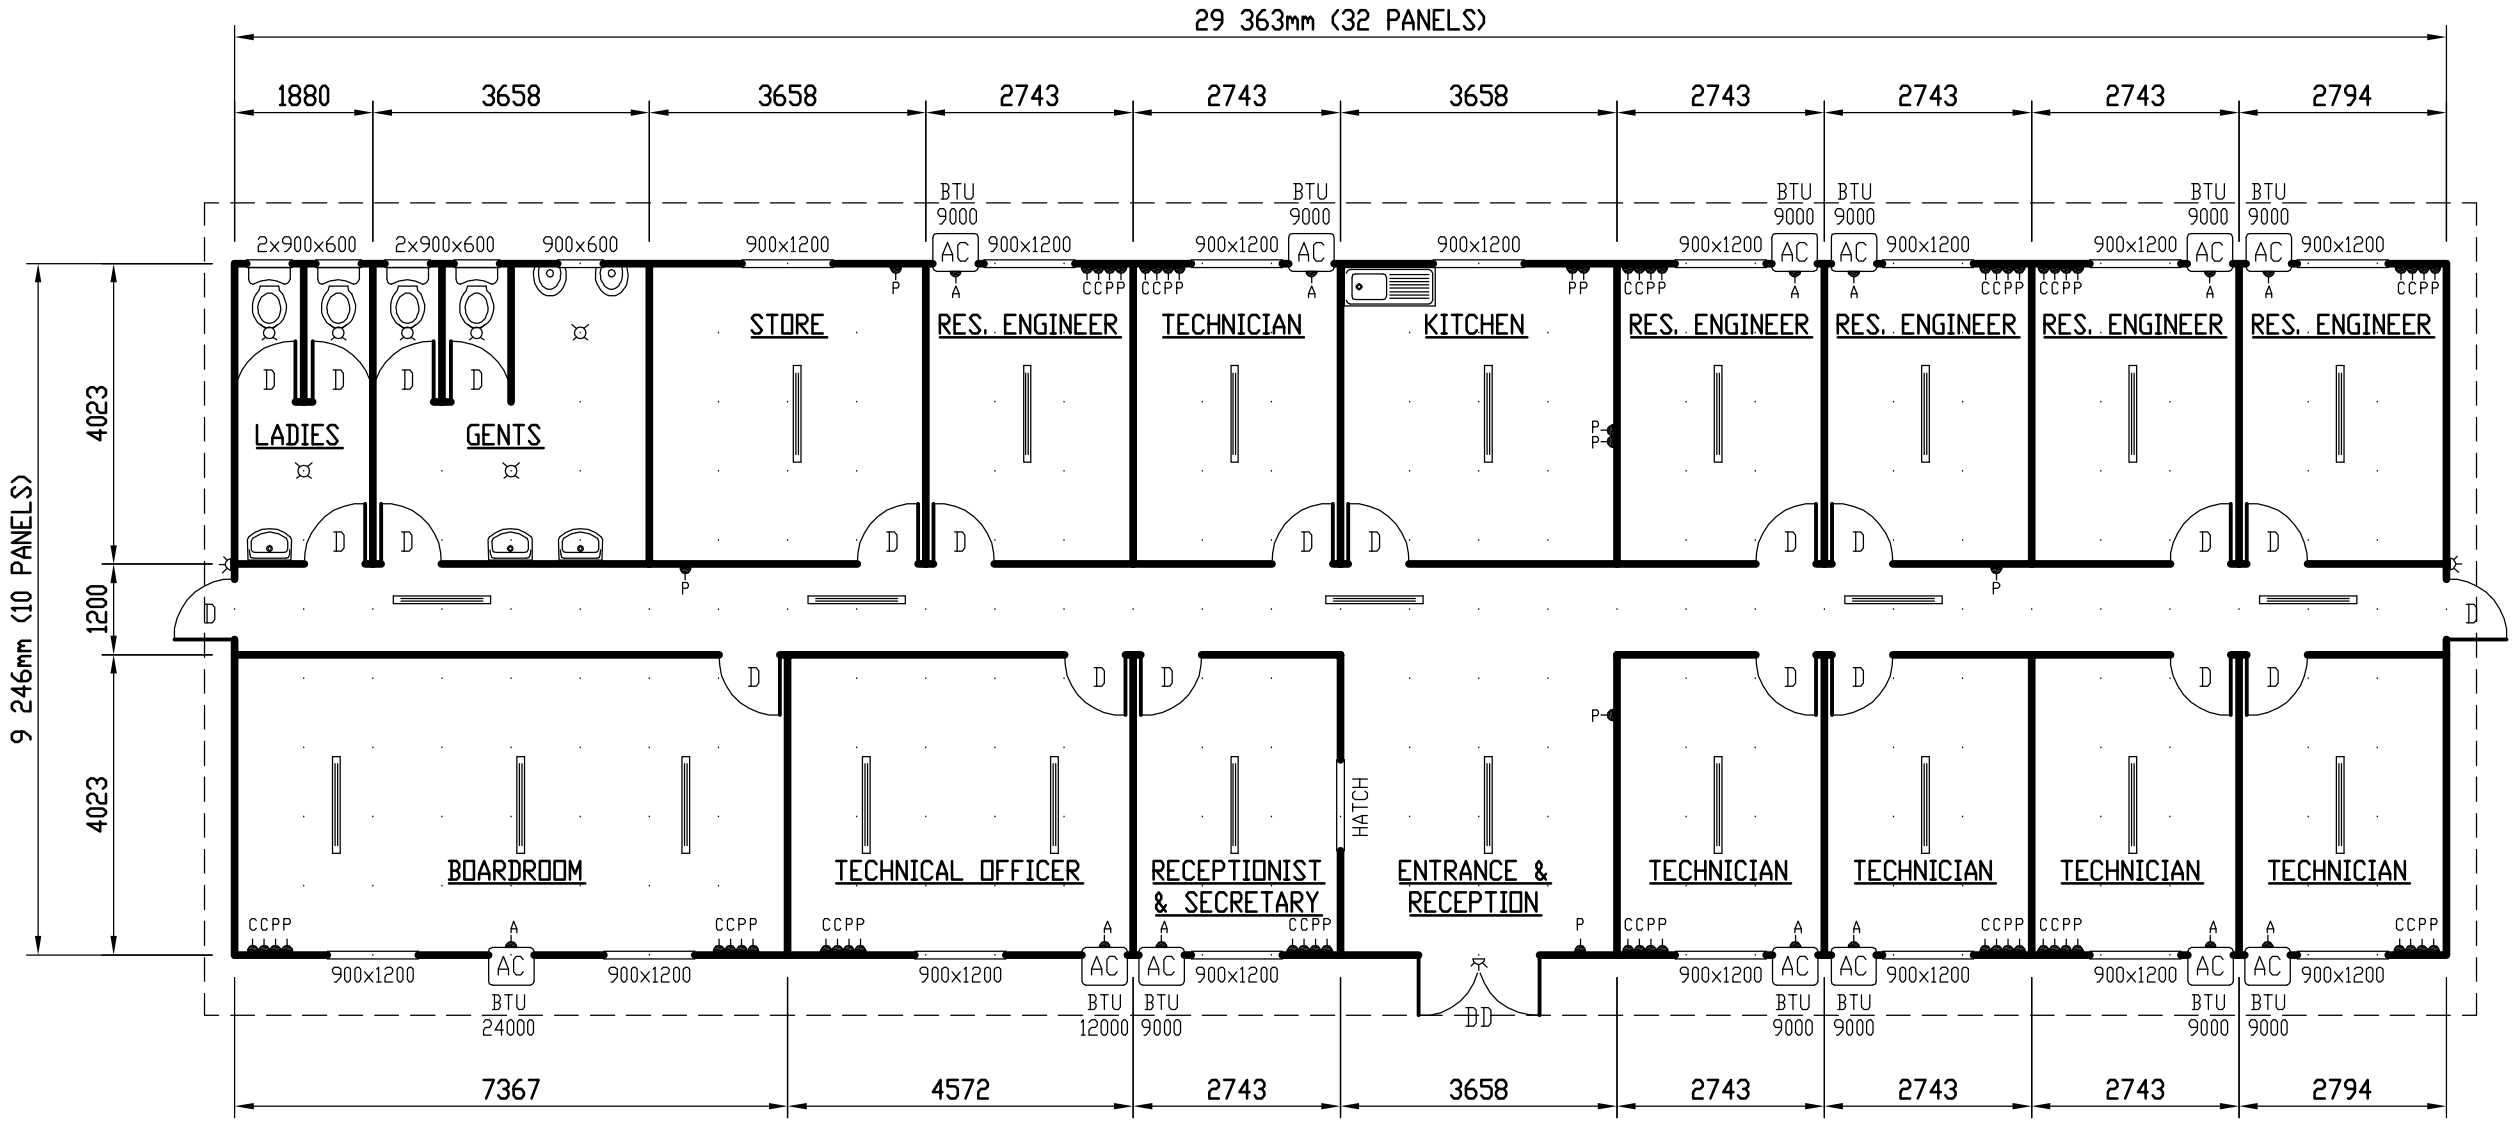

PLAN
271,5m²

SYMBOL	INCLUDED IN OUR ORDER
A AC	AIRCON POINT
C	COMPUTER POINT
P	PLUG
	INCANDESCENT LIGHT
	OUTSIDE LIGHT

FABRICATED STEEL MFG CO. (PTY) LTD.

POLYCORE BUILDING SYSTEM
OFFICE BUILDING
9,2 x 29,3m x (2,7m) HIGH
PLAN

A3-20902

SCALE	JOB	DATE	DRAWN	REF
1 : 100	T	08-05-2008	M.G	