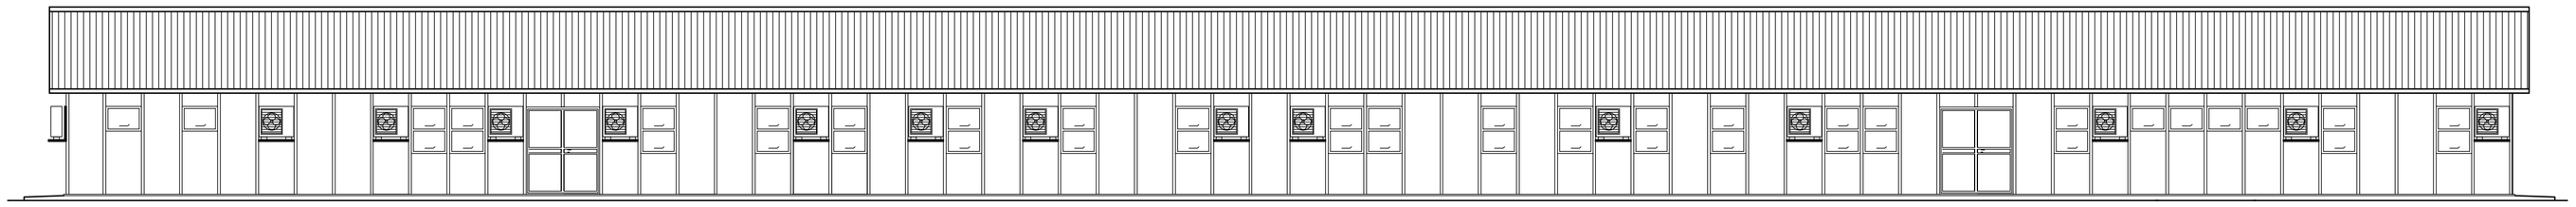

FRONT ELEVATION

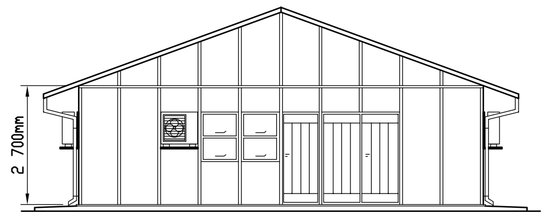

LEFT ELEVATION

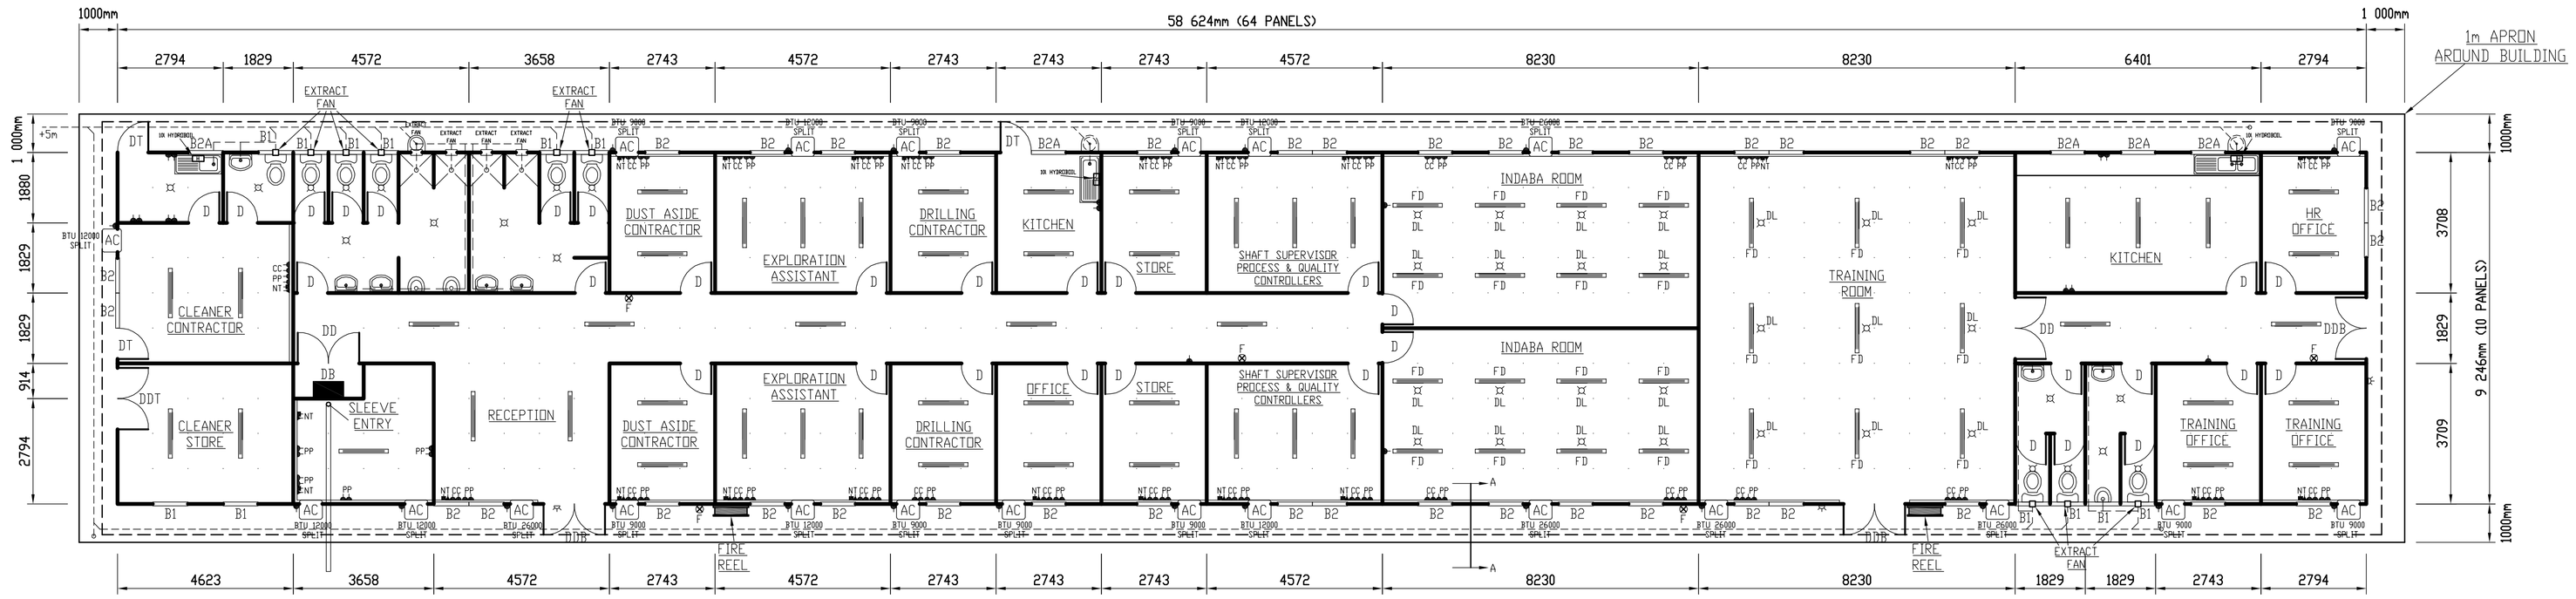

PLAN
542m²

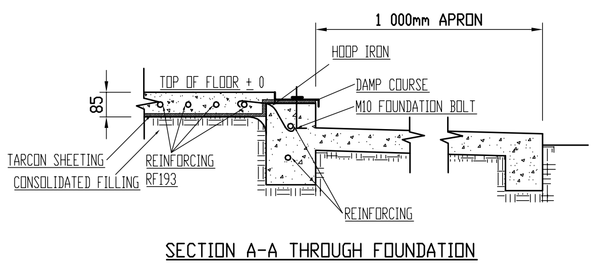

SECTION A-A THROUGH FOUNDATION

ALUMINIUM WINDOWS

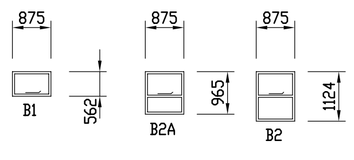

DOORS

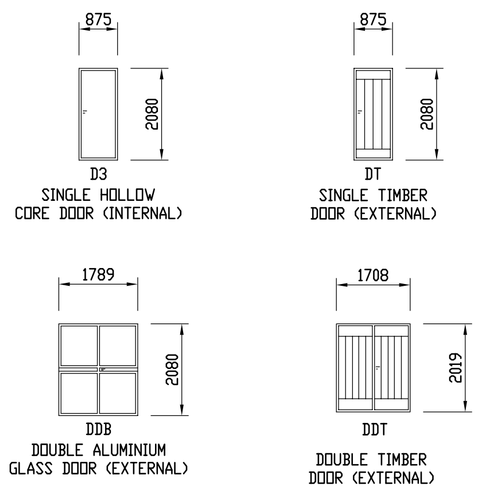

SYMBOL	INCLUDED IN OUR ORDER	
	CHROMADEK IBR ROOF COVER, 20° PITCHED ROOF	✓
	FLUORESCENT LAMPS WITH DIFFUSSERS	✓
FD 2x2L	FLUORESCENT LAMPS AND DOWN LIGHTERS WITH DIMMER SWITCH FOR MEETING ROOM	✓
	INCANDESCENT LAMPS	✓
	TWO DEDICATED PLUGS IN 2 COMPARTMENT POWER SKIRTING	✓
	TWO SOCKET OUTLETS IN 2 COMPARTMENT POWER SKIRTING	✓
	TWO SOCKET OUTLETS	✓
	ONE SOCKET OUTLET	✓
	WATER TIGHT DISTRIBUTION BOARD	✓
	SLEEVES	✓
	OUTSIDE LAMP AT ENTRANCE DOORS WHERE SHOWN	✓
AC	SPLIT UNIT AIR CONDITIONERS WITH ISOLATORS	✓
	MELAMINE KITCHEN CABINET WITH STAINLESS STEEL SINK TOP.	✓
	PLUMBING EQUIPMENT FOR TOILETS AS SHOWN ON PLAN WITH COLD WATER PIPES.	✓
	ELECTRICAL WATER HEATER WITH HOT WATER PLUMBING PIPES	✓
	HYDROBOIL GEYSER IN KITCHEN	✓
	CERAMIC FLOOR COVER	✓
	WALL TILES ABOVE SINKS AND BASINS	✓
	PAINTING OF WALLS AND CEILINGS INSIDE AND OUTSIDE	✓
	MERANTI SKIRTING	✓
	EXTERNAL MERANTI DOORS	✓
	HOLLOW CORE SEMI SOLID INTERNAL DOORS	✓
	ALUMINIUM GLASS ACCESS DOORS	✓
	ALUMINIUM WINDOWS	✓
	BLINDS FOR WINDOWS	✓
	1m APRON ALL ROUND BUILDING	✓
F	FIRE EXTINGUISHERS	✓
	GXB EXTRACT FAN	✓

FABRICATED STEEL MFG CO. (PTY) LTD.

KING OFFICE BLOCK/TRAINING BIULDING
9,2 x 58,6m x (2,7m) HIGH
PLAN

A1-22098/1

SCALE	JOB	DATE	DRAWN	REF
1 : 100	T	09-04-2009	G.B.	A2-21863/3