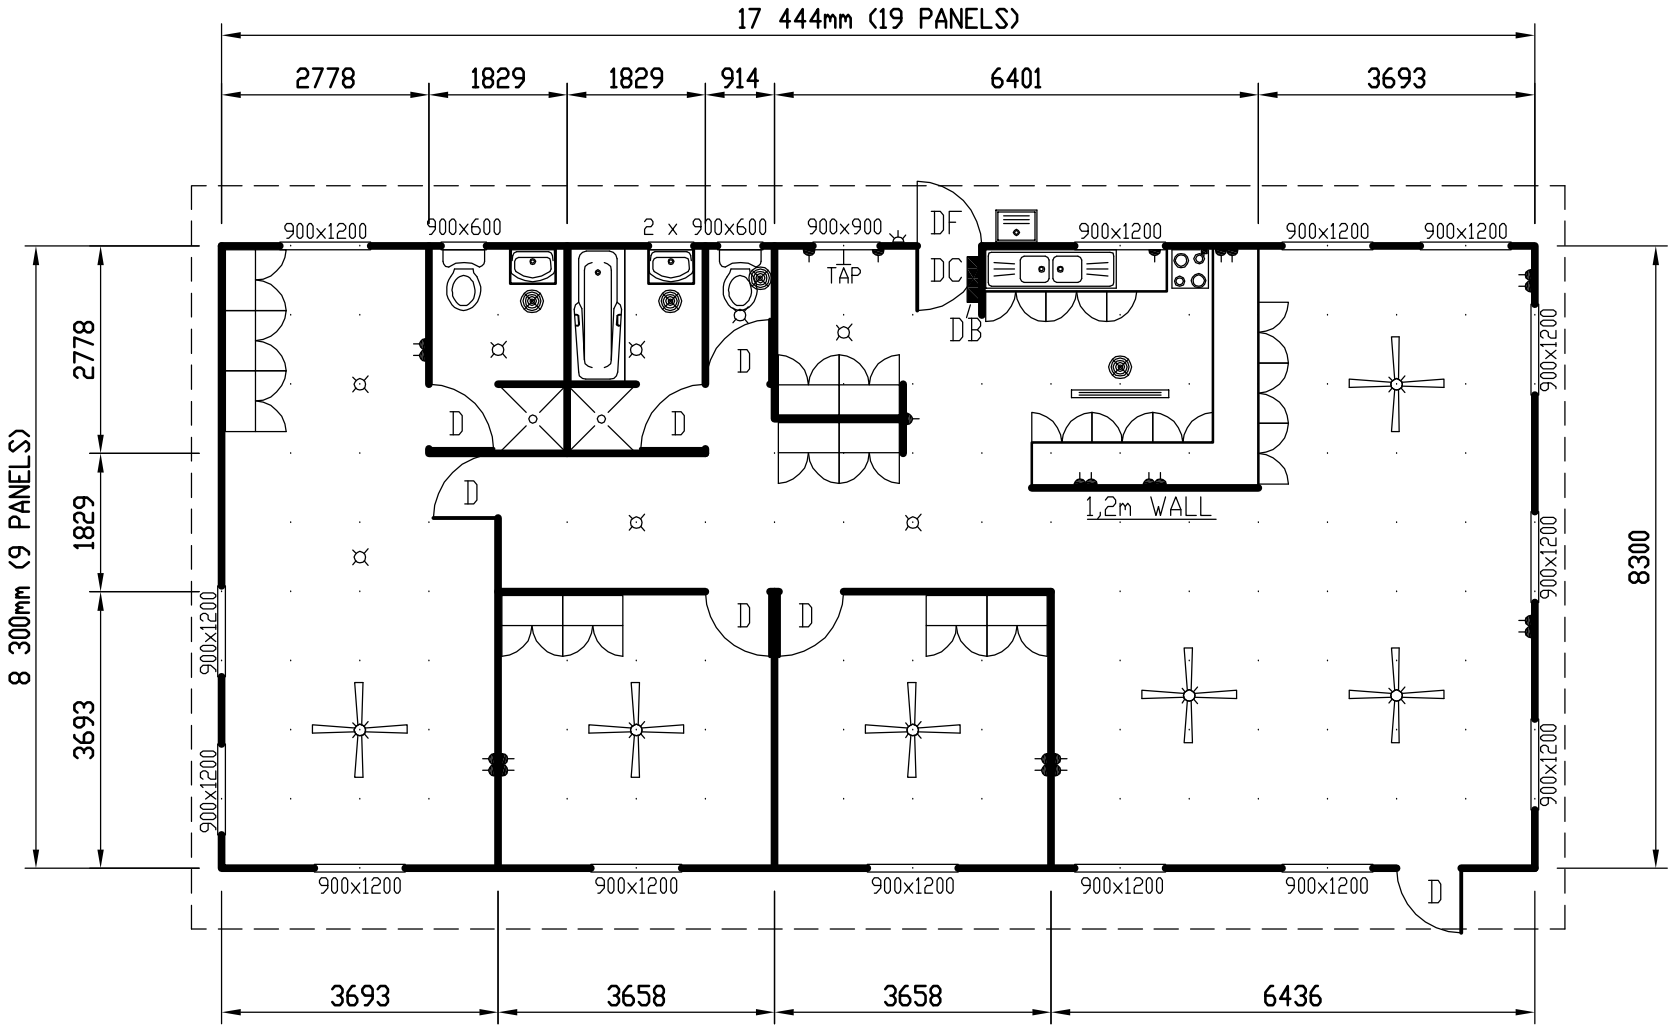

PLAN
144,8m²

FSM	FABRICATED STEEL MFG CO. (PTY) LTD.			
	POLYCORE BUILDING SYSTEM 3 BEDROOM HOUSE 8,3 x 17,4m x (2,7m) HIGH PLAN			A3-20117/5
SCALE 1 : 100	JOB T	DATE 30-01-2009	DRAWN R.N.	REF