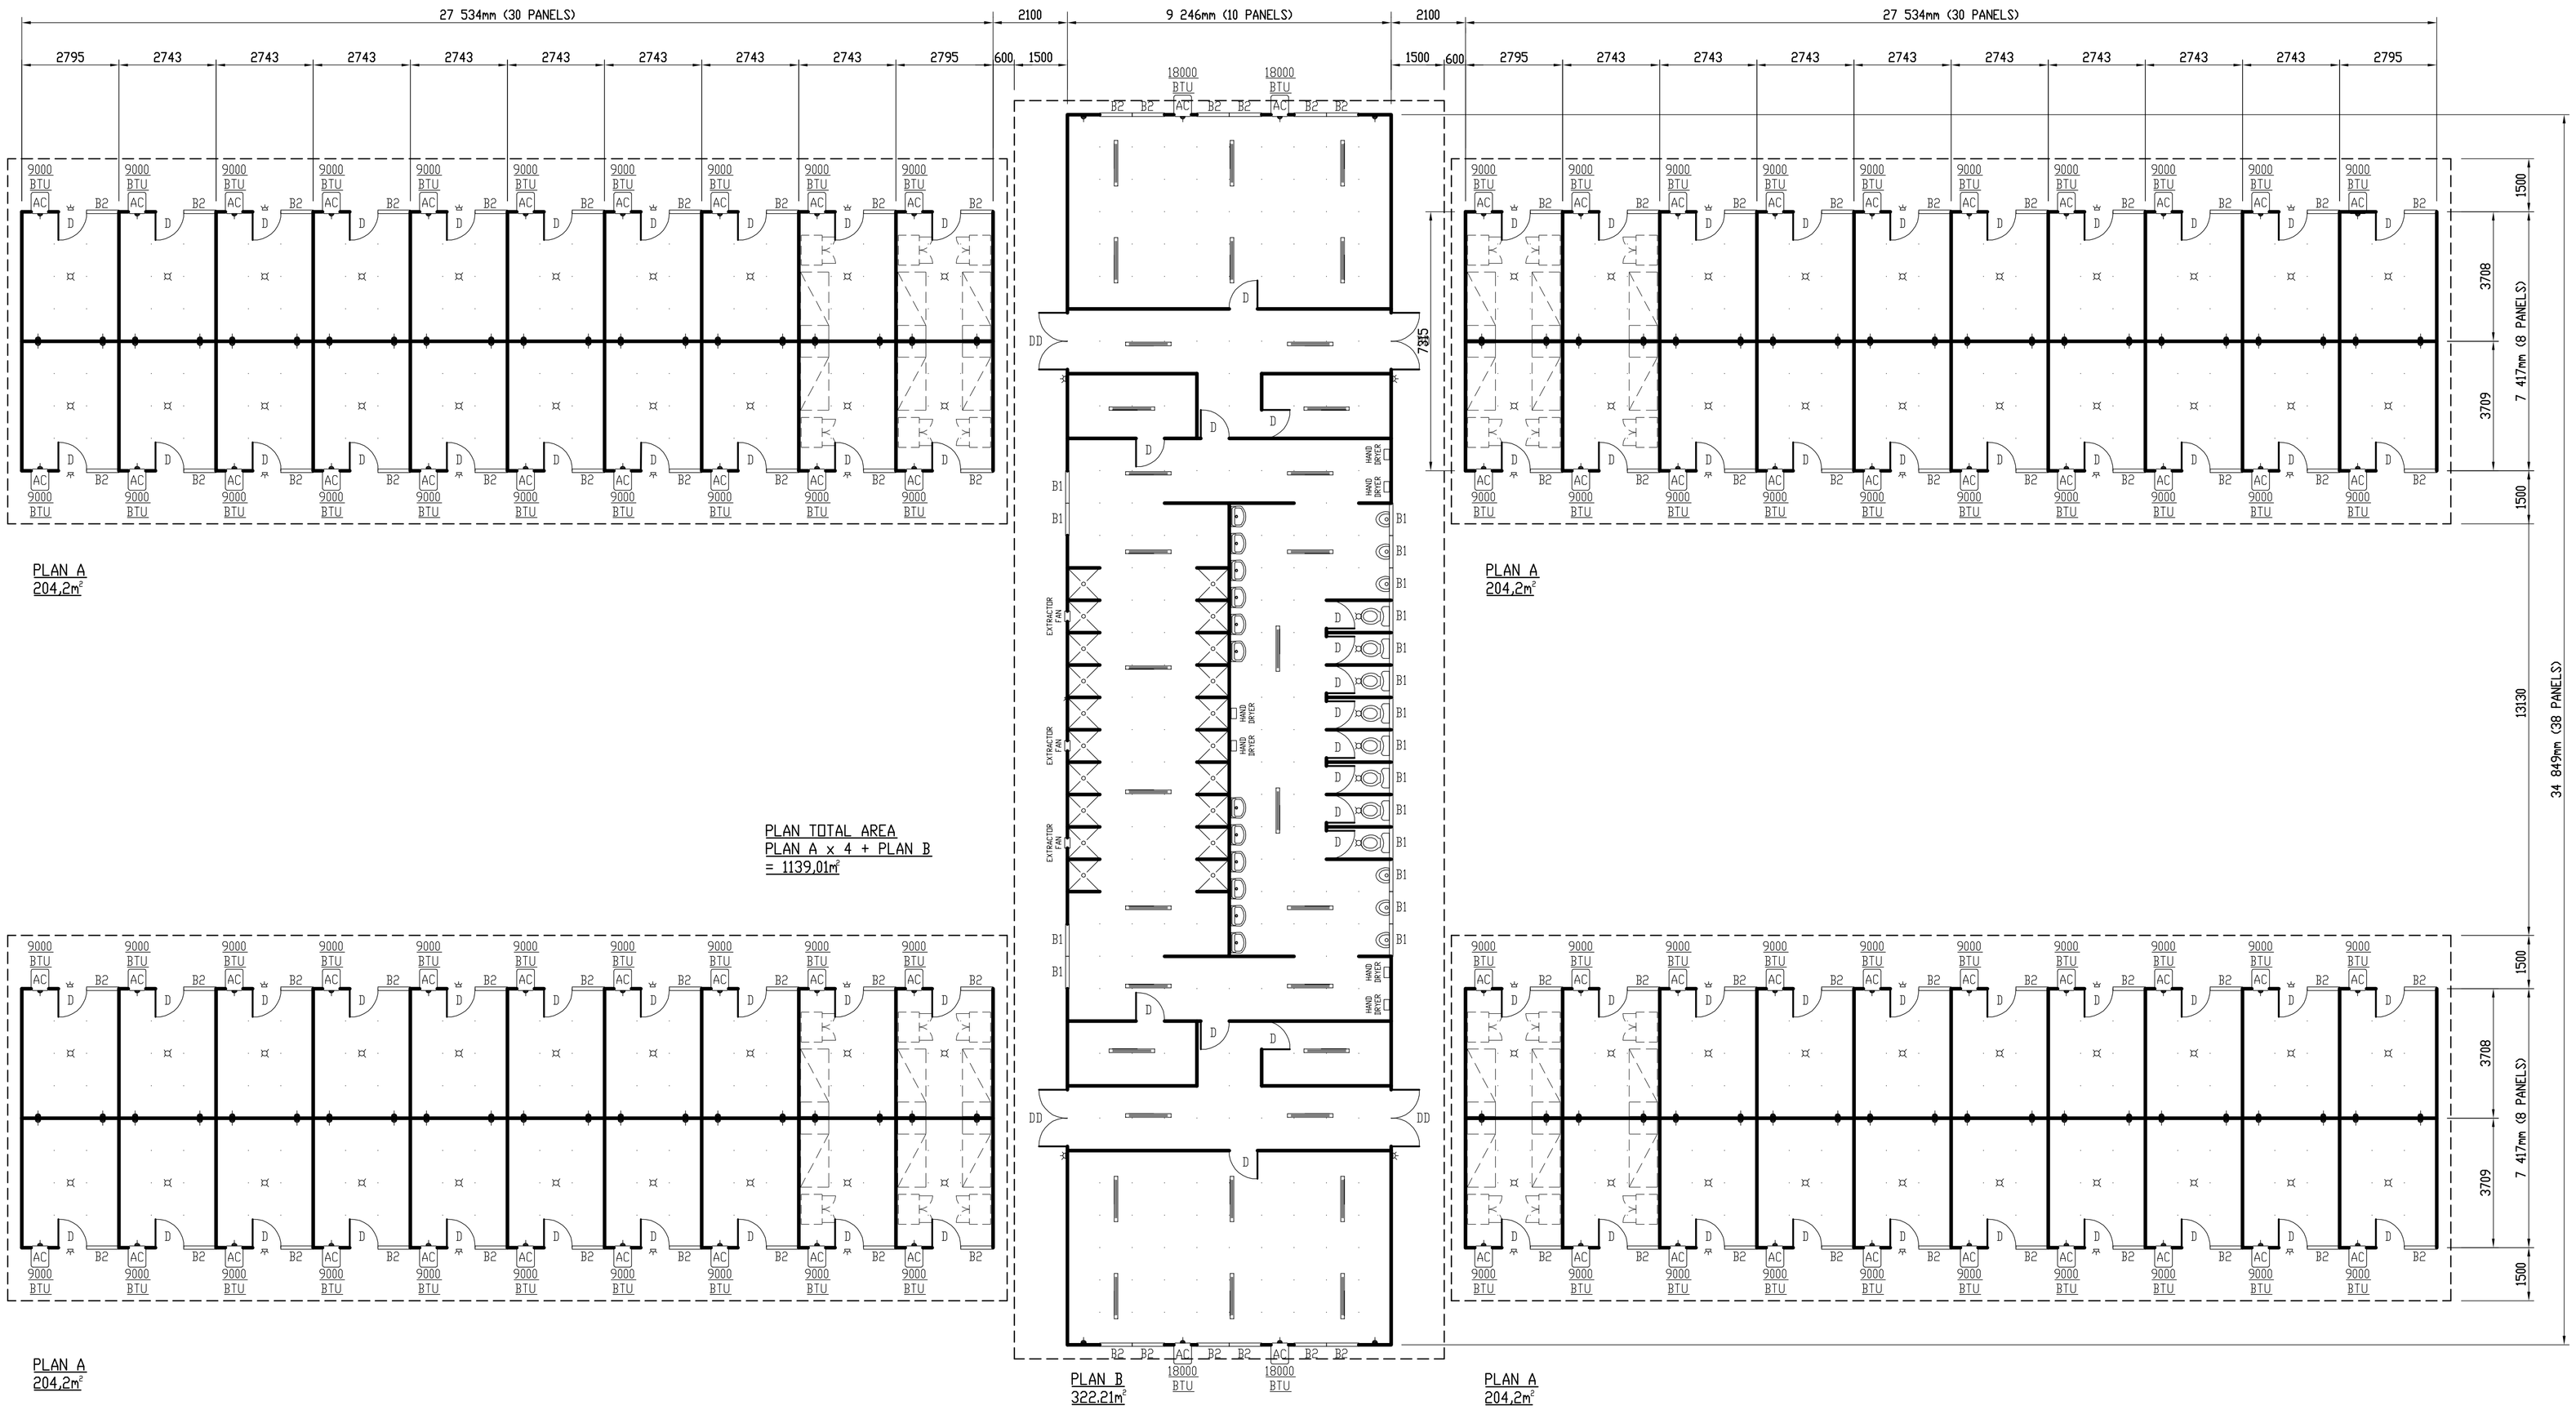

FSM	FABRICATED STEEL MFG CO. (PTY) LTD.			
	MODULAR BUILDING SYSTEM ACCOMODATION/ABLUTION BUILDING SITE LAY-OUT			A1-18946/2
SCALE DS : 0,9	JOB T	DATE 18-05-2009	DRAWN K.G/M.P.S	REF